


This is a "PROVISIONAL BUILDING PLAN" approved only for the purpose of inviting objections from the general public

TO BE READ WITH THIS OFFICE MEMO NO. 1 DATED :



J.D. P.A. A.T.P. Ram Avtar Bansi JD(HQ)


DDA (HQ) Member Secy

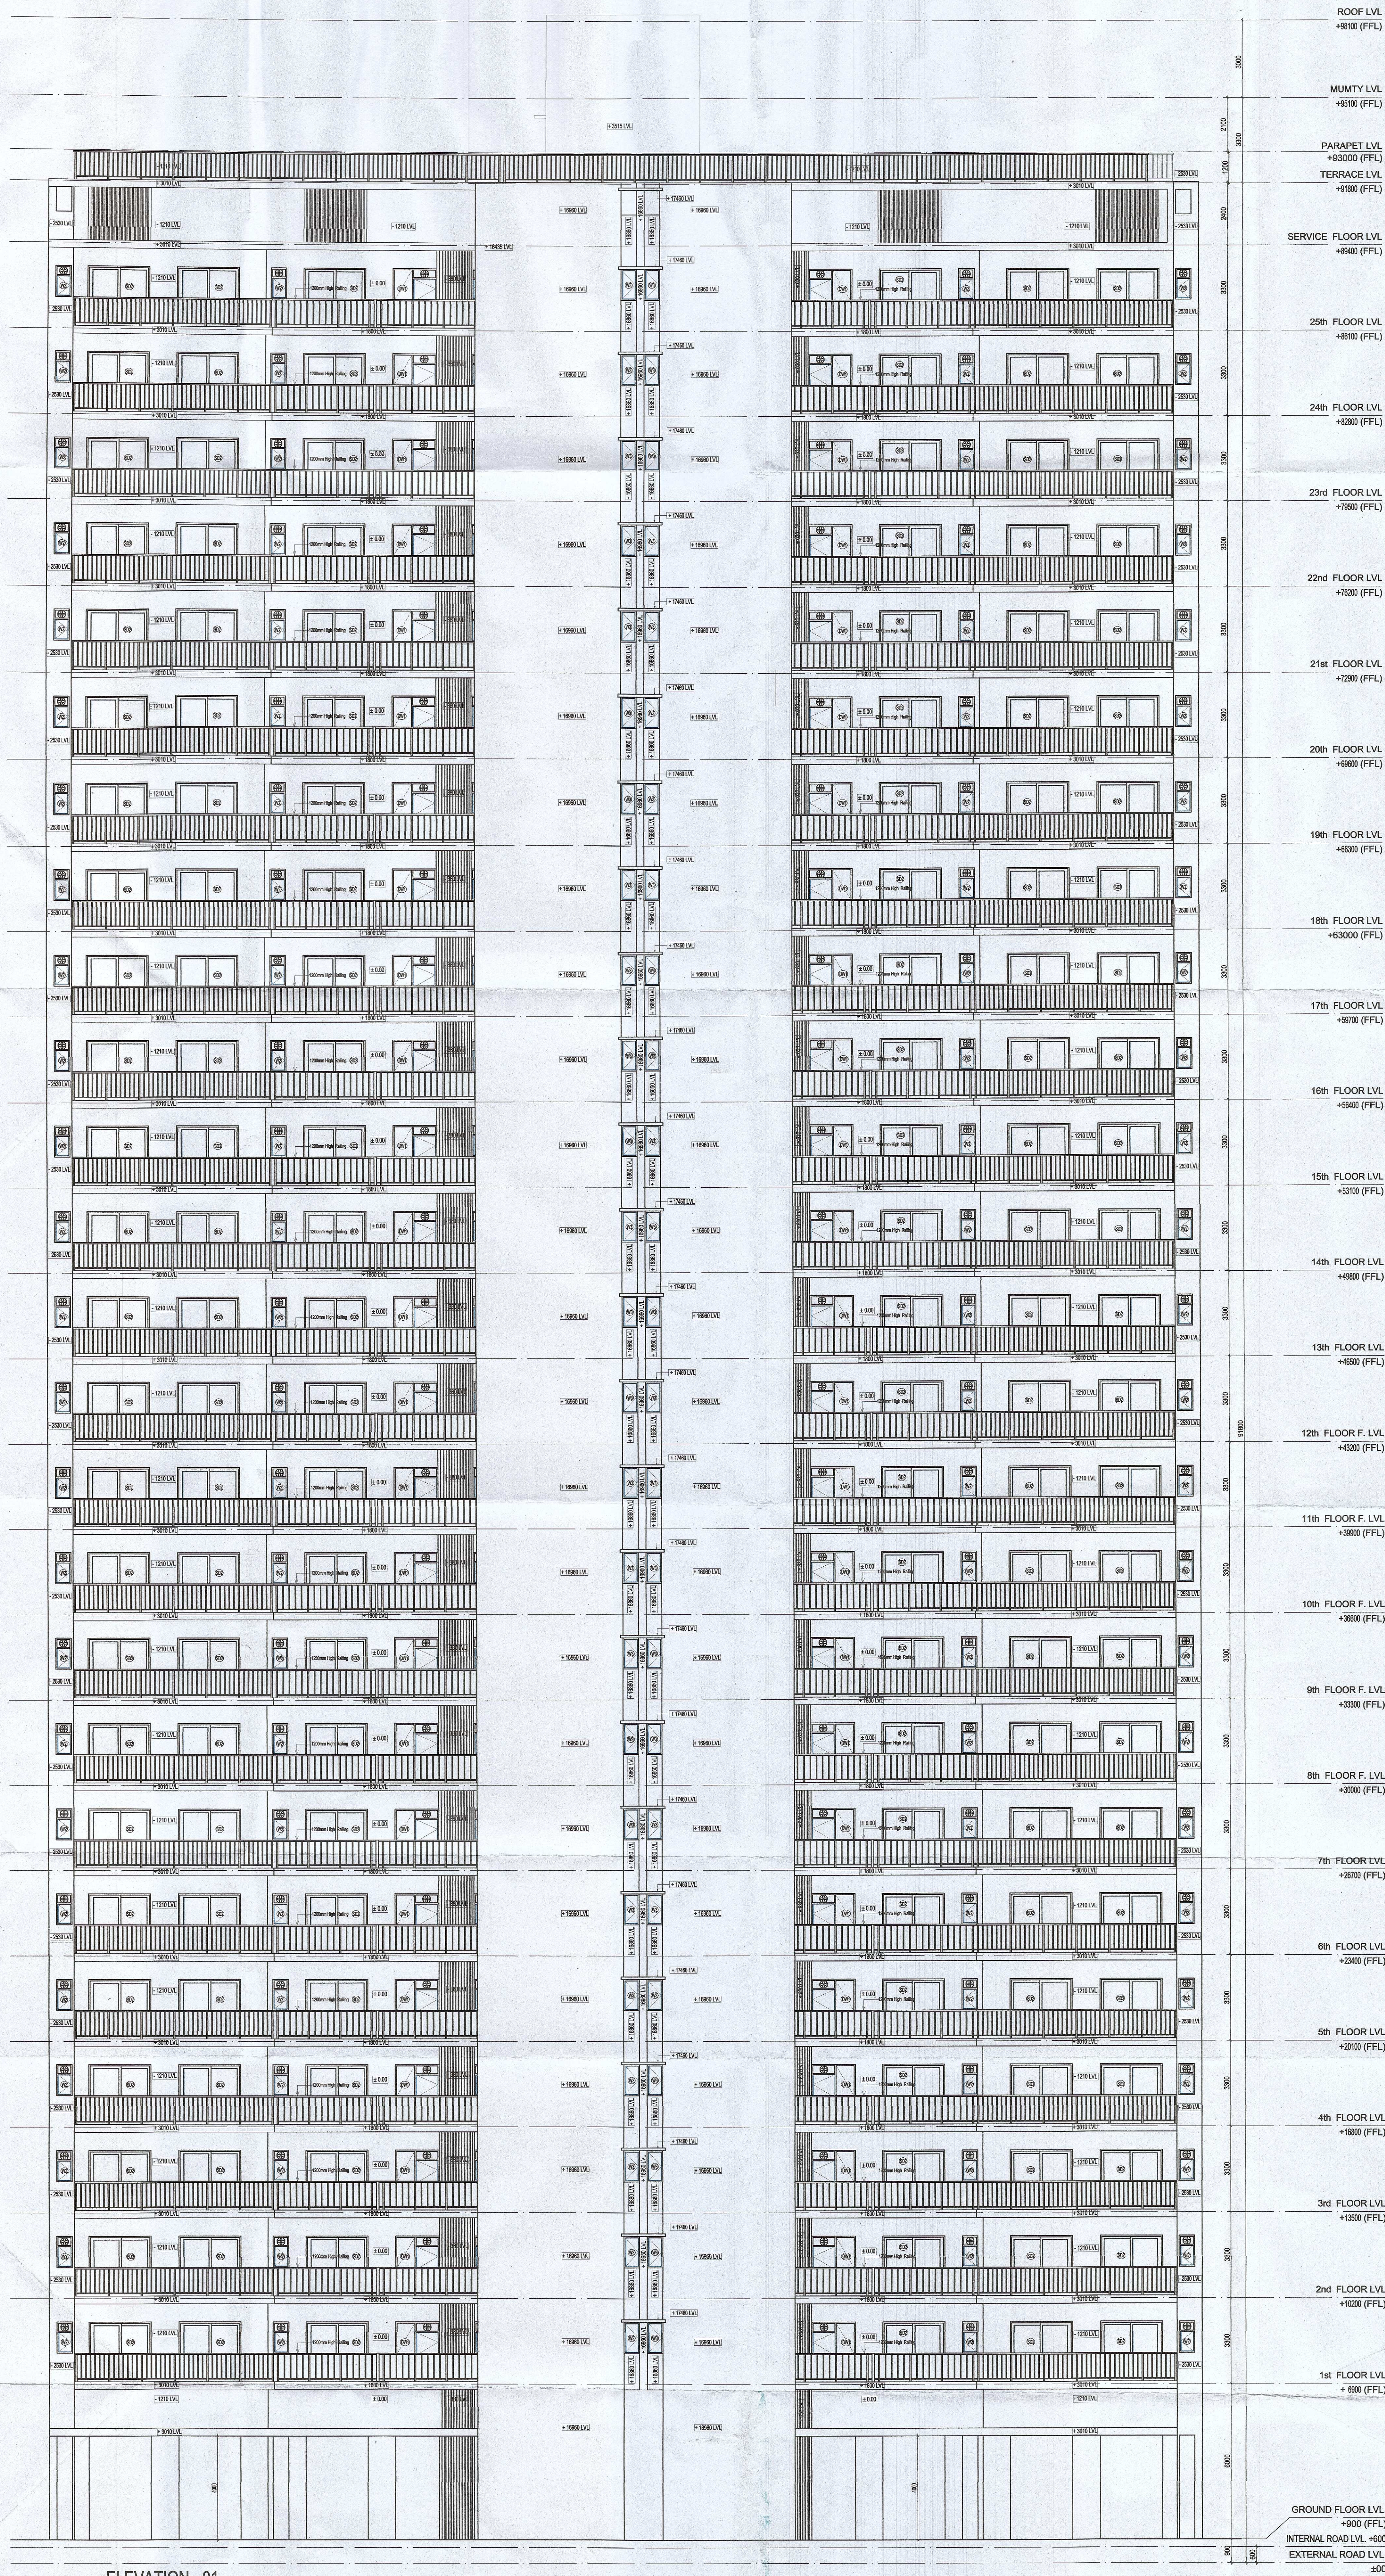

AUTHORITY STAMP :

KEY PLAN :

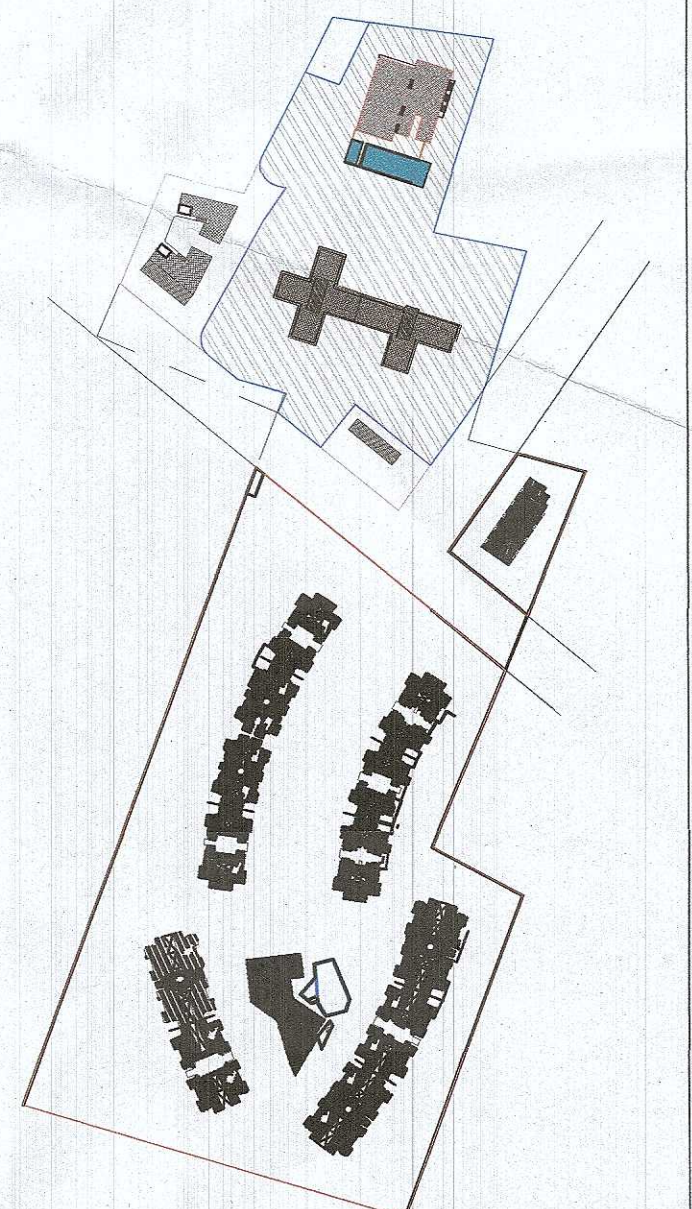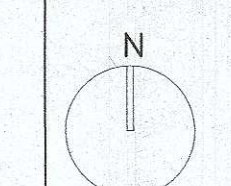

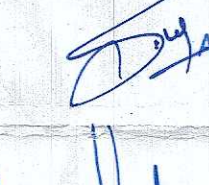ARCHITECT:- rajeev agarwal architects J-1963, chitrangan park new delhi - 110019 tel : 011-42625948 website: www.rajeevagarwal.com	☒
STRUCTURE NNC DESIGN INTERNATIONAL NNC CONSULTING STRUCTURAL ENGINEERS C-75, 2nd FLOOR, AIRPORT PLAZA, NEHA SAHNI RD MAIN SAHNI VILLAGE ROAD, Gurgaon, Haryana 122002 Phone No. : +91-11-3884774/2/3/4 FAX : 3884775 E-Mail : nnc_consultants@hotmail.com Web : www.nncdesigninternational.com	☐
MEP Consultants PDA 150, 2nd Floor, F.I.E. Patparganj Industrial Area, Delhi - 110092 M-971071532; Telfax:- +91-11-4248301-2	☐
PROJECT LANDSCAPE CONSULTANTS Oracles Plural Design Consultants G 88 Kalaji New Delhi 110 019 India +91 11 2948 1530 +91 9810 20502	☐
PROJECT TITLE Approval of revised building plans of Group Housing Colony area measuring 16.54 acres (license no. 67 of 2011 dated 16.07.2011), sector-77 Gurgaon being developed by Janpriya Build Estate Pvt.Ltd. & Others C/o Umang Realtech Pvt.Ltd.	
ARCHITECT'S SIGNATURE / STAMP :  RAJEEV KUMAR AGARWAL ARCHITECT CA88/11915	
OWNER SIGNATURE / STAMP : FOR JANPRIYA BULDESTATE PVT. LTD.  MAQSOOD NAZIR M. Tech (Structures), Ph.D. (Structures) Member Institute of Engineers (India) AM9367109	
DRAWING TITLE : 4B BLOCK ELEVATION - 01	

SCALE 1:100	RELEASED FOR -
DATE 05 - JAN - 2022	☐ INFORMATION
DRAWING NO. 11/31	☐ EIA
	☐ TENDER
	☐ ADVANCE COPY
	☒ SUBMISSION DRG.
	☐ GFC