

This is a "PROVISIONAL BUILDING PLAN" approved only for the purpose of inviting objections from the general public


Dr. H. S. Sharma
Secretary
BMC

TO BE READ WITH THIS OFFICE
MEMO NO.:
DATED:

Dr. H. S. Sharma
P.A.
A.T.P.

Ram Anand Desai
J.D(HQ)



Dr. H. S. Sharma
Member
BMC

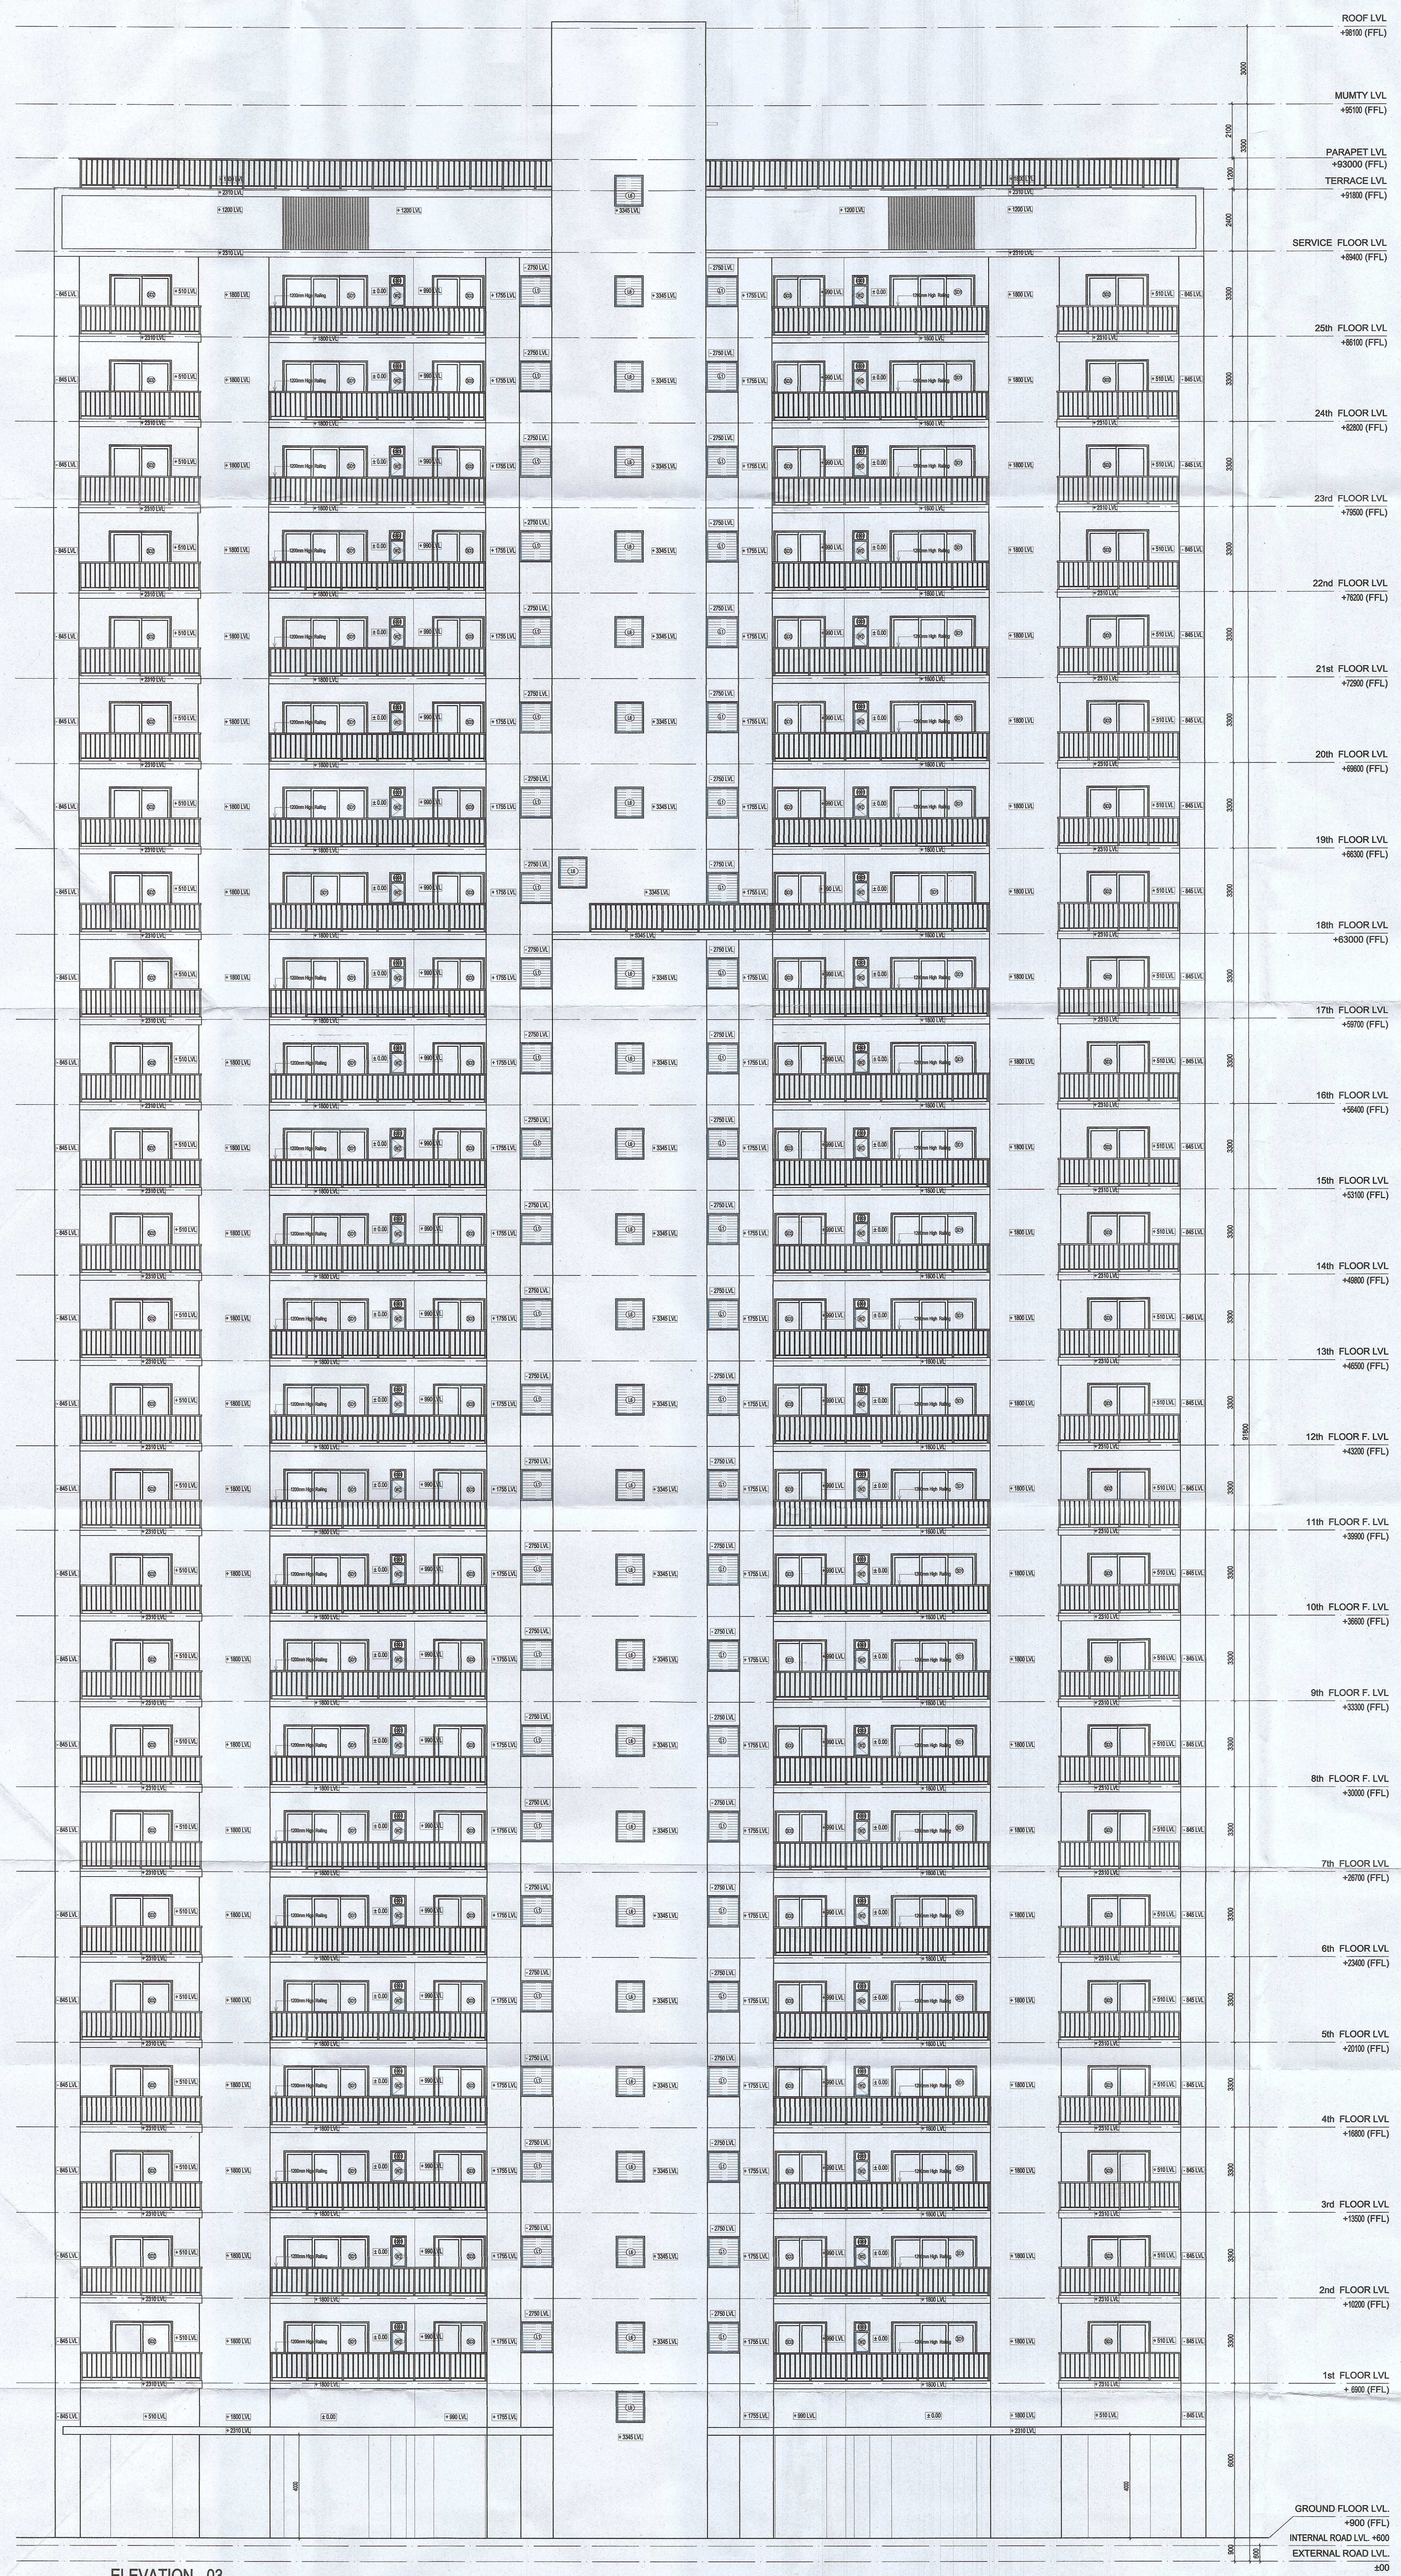

ELEVATION - 03

AUTHORITY STAMP:

KEY PLAN:

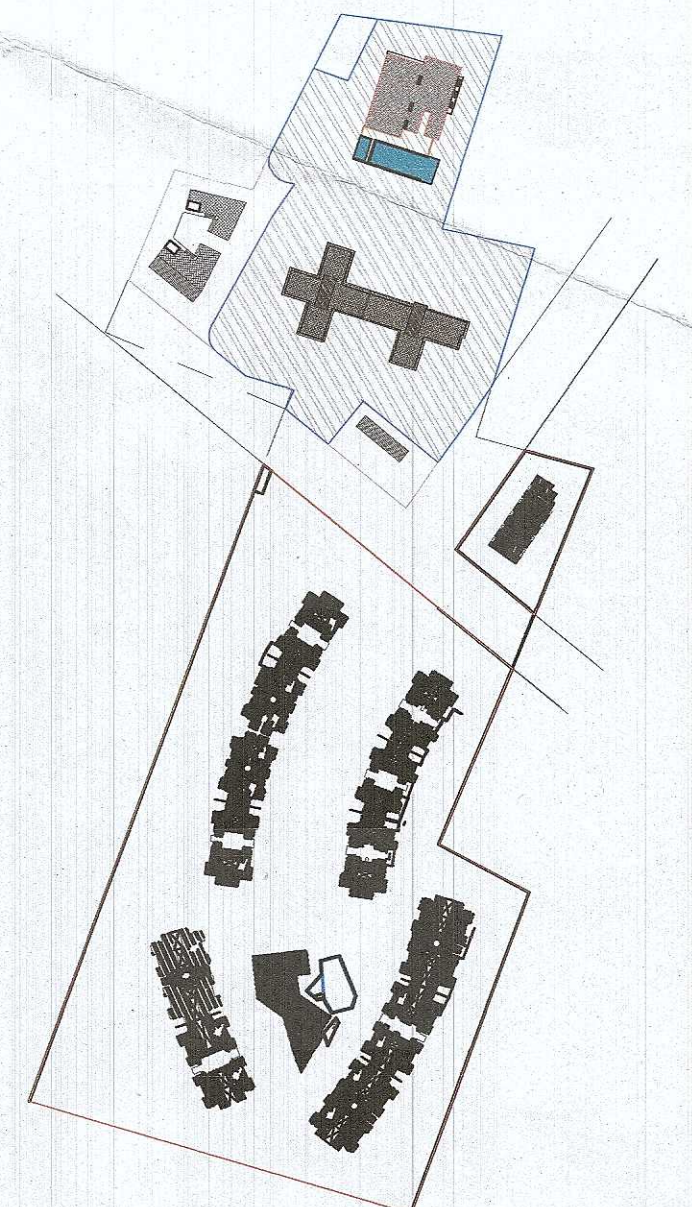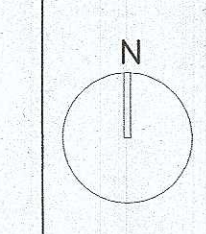

ARCHITECT:-
rajeev agarwal architects
J-1963, Chittaranjan Park
New Delhi - 110019
Tel: 011-45525848
Website: www.rajeevagarwal.com

STRUCTURE
NNC DESIGN INTERNATIONAL
NNC CONSULTING STRUCTURAL ENGINEERS
G-29, 2nd Floor, Sakinaka Plaza, Near Sakinaka Metro
Main Sakinaka Road, Sakinaka, New Delhi-110025
Phone No. : 011-45525848/45525849 FAX: 011-45525849
E-Mail : nnc_consultants@hotmail.com
Web : www.ncdesigninternational.com

MEP Consultants
PDA
190, 2nd Floor, F.I.E. Patparganj
Industrial Area, Delhi-110092
M: 9710715322 Tel/Fax:
011-45400301, 2

PROJECT LANDSCAPE CONSULTANTS
Oracles | Plural Design Consultants
G 98 Kalaji New Delhi 110 019
India | 011 2948 1530 | 011
98110 2050

PROJECT TITLE
Approval of revised building plans of
Group Housing Colony area measuring
16.54 acres (license no. 67 of 2011
dated 16.07.2011), sector-77
Gurgaon being developed by Janpriya
Build Estate Pvt.Ltd. & Others C/o
Umang Realtech Pvt.Ltd.

ARCHITECT'S SIGNATURE / STAMP:

RAJEEV KUMAR AGARWAL
ARCHITECT C/68/11915

OWNER SIGNATURE / STAMP:

FOR JANPRIYA BUILDESTATE PVT. LTD.
Authorized Signatory

DRAWING TITLE:
4B BLOCK ELEVATION - 03

SCALE
1:100

DATE
05 - JAN - 2022

DRAWING NO.
13/31

RELEASED FOR:-
☐ INFORMATION
☐ EIA
☐ TENDER
☐ ADVANCE COPY
☒ SUBMISSION DRG.
☐ GFC

MAQSOUD NAZAR
M. Tech (Structures), Ph.D. (Structures)
Member Institute of Engineers (India)
AM0887188